2 4 6 8 10m 20 30 40 50 60 80 100

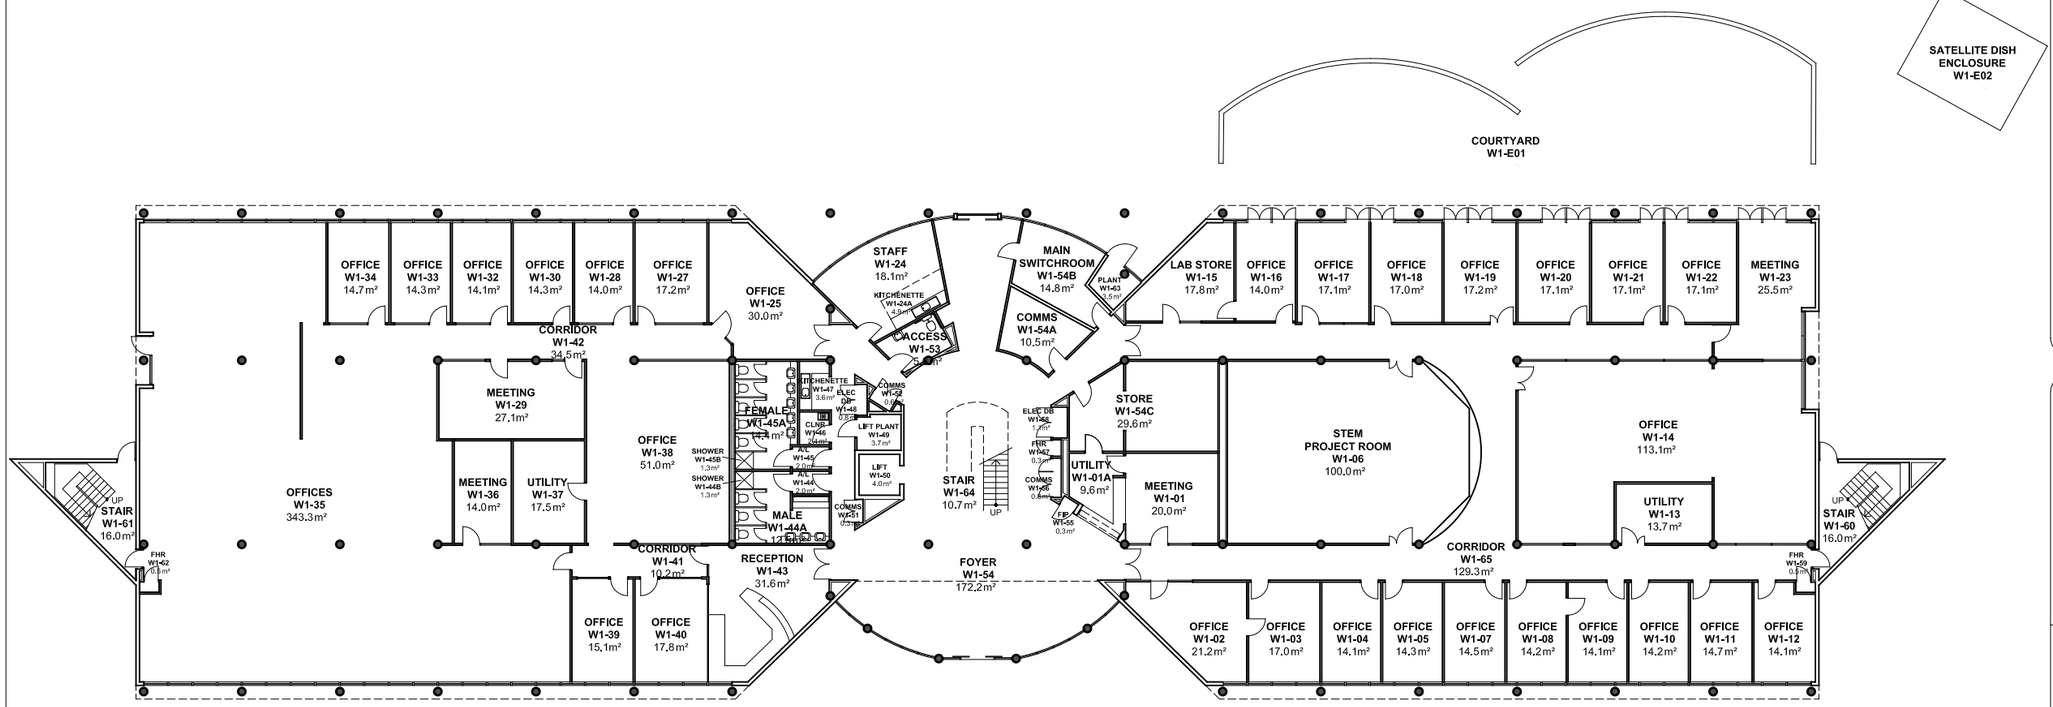

NOTES:
Building Records drawings remain the property of the University of South Australia and must be returned upon request.
These drawings may be inaccurate, and are subject to change without notice. Any errors and/or omissions should be reported to the Facilities Management Unit.

UNIVERSITY OF SOUTH AUSTRALIA

FACILITIES MANAGEMENT UNIT

101 Currie Street, Adelaide. SA 5000

BUILDING RECORDS

MAWSON LAKES CAMPUS

Building

BUILDING W
LEVEL 1

Scale:	Drawn:
Refer to scale bar	J Hvalica

Last Update:
10/11/2020

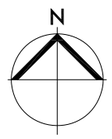

Drawing No.:	Revision:
A545PL01 - W	P